HELIPORT CHART

ELEV 355 FT

Safir TWR
125.400, 279.800

BOBOC (LRBO)
HELIPORT B

RWY	DIRECTION	TLOF
04	037°	45° 12' 50.33" N 26° 58' 20.38" E
22	217°	

ELEVATIONS IN FEET
DIMENSIONS IN METRES
BEARINGS ARE MAGNETIC

VAR 5°45'E 2017

ANNUAL RATE
OF CHANGE 5,1E

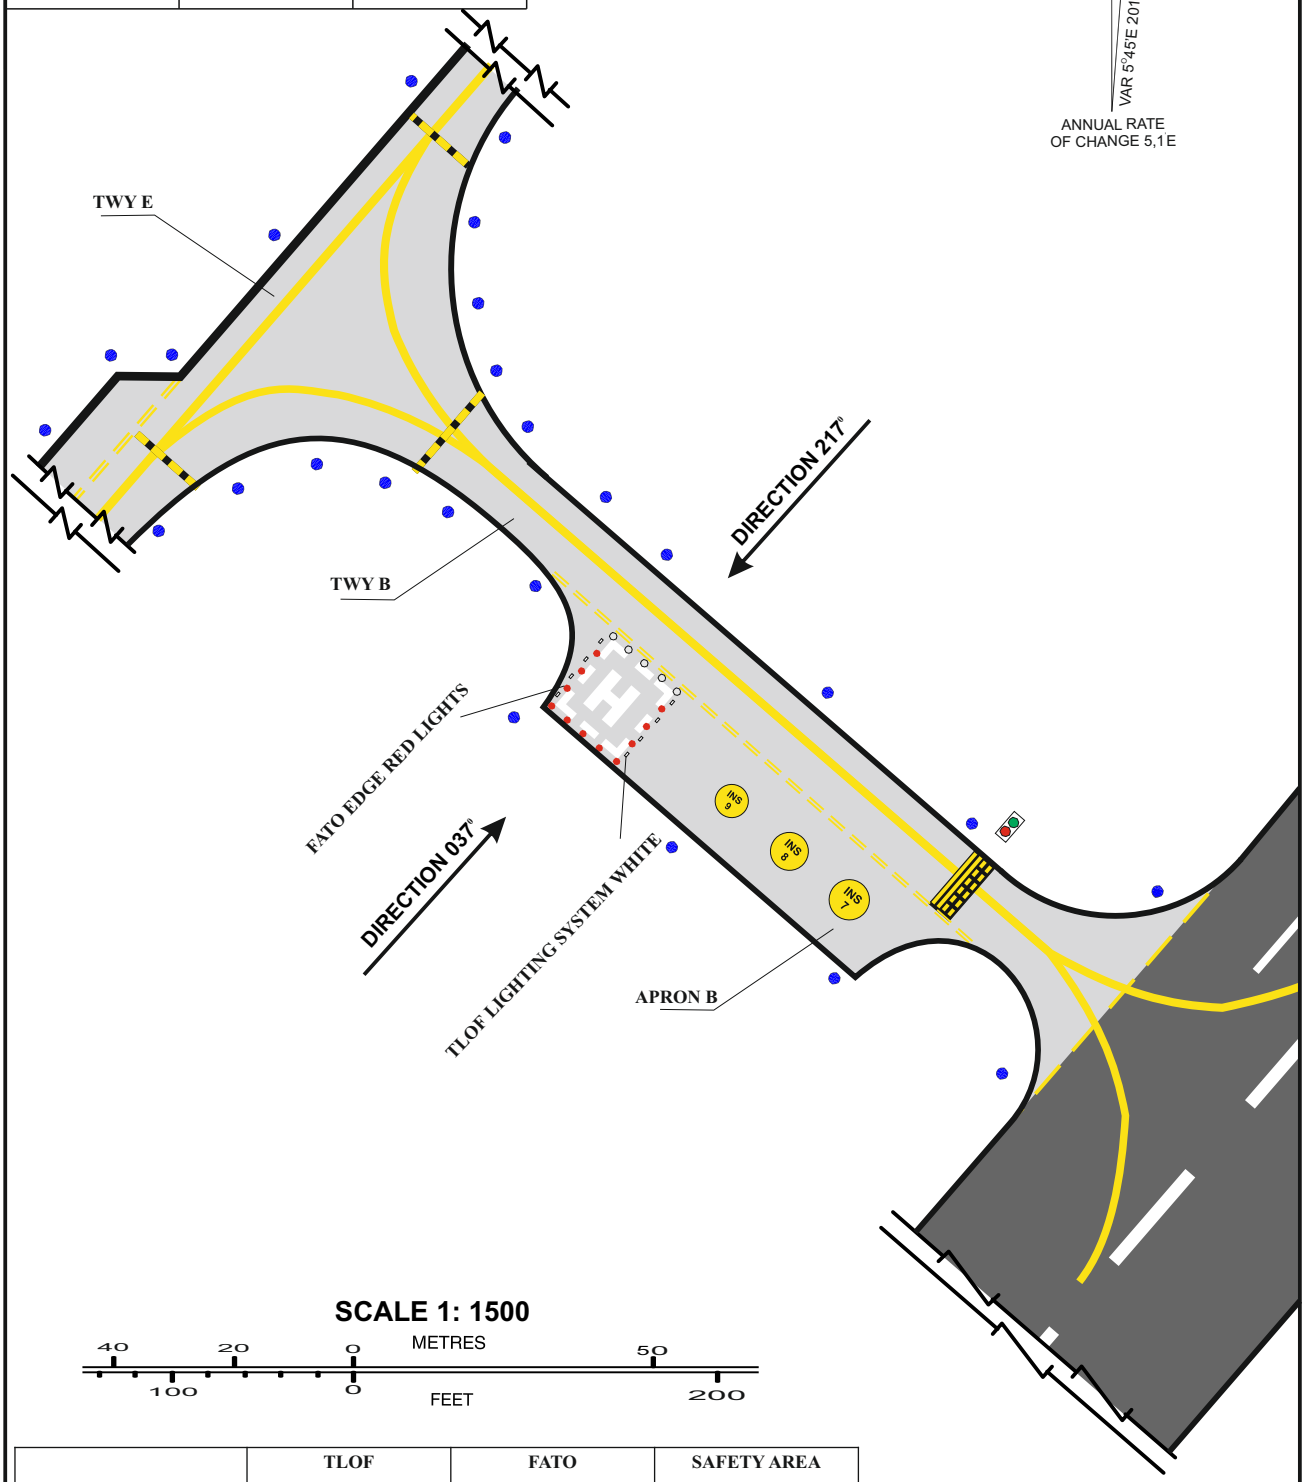

Changes: Heliport directions changed

SCALE 1: 1500

METRES: 40 20 0 50

FEET: 100 0 200

	TLOF	FATO	SAFETY AREA
AREA DIMENSIONS	20 x 20	21 x 21	25 x 25
LIGHTS	WHITE	RED	NIL
SLOPE	NIL	NIL	NIL
SURFACE	Concrete	Concrete, marking white	Concrete (APP 217°) Grass (APP 037°)